WALL SECTION @ CONSTRUCTION BARRIER WALL

3 A-0.1G | A-0.1G SCALE: 1/2" = 1'-0"

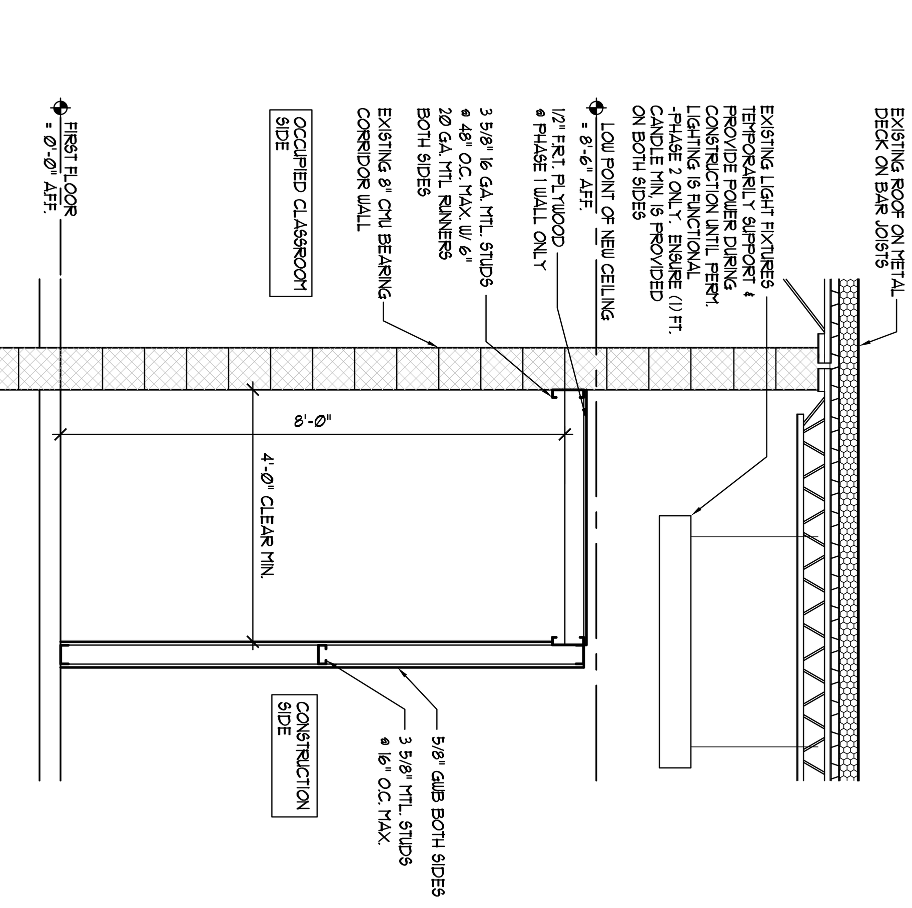

GENERAL NOTE:

1. PROVIDE TEMPORARY EMERGENCY EGRESS LIGHTING ALONG EGRESS PATHS CREATED BY CONSTRUCTION BARRIER WITH 1 FOOT-CANDLE MIN. THE G.C. IS TO INSTALL WALL-MOUNTED EMERGENCY LIGHTING PACKS TAKEN FROM AREAS TO BE DEMOLISHED. PROVIDE TEMPORARY WIRING AS REQUIRED. (3)
2. ALL WORK ABOVE EGRESS PATHS AND CONSTRUCTION BARRIERS IS TO BE PERFORMED DURING NON-CLASS HOURS.
3. THE G.C. IS TO PROVIDE AND INSTALL TEMPORARY CONSTRUCTION LIGHTING THAT IS TO PROVIDE 1 FOOT-CANDLE MINIMUM ILLUMINATION.
4. THE G.C. IS TO CONTACT THE STATE FIRE MARSHAL TO INSPECT TEMPORARY PASSAGEWAYS ONCE COMPLETE. (3)

DENOTES AREAS NOT TO BE RENOVATED EXCEPT INSTALLATION OF NEW SPRINKLER SYSTEM

TEMPORARY EGRESS PATHS

TEMPORARY EXIST SIGNS

ENLARGED PHASE 1 PLAN @ TEMPORARY BARRIER WALL

1 A-0G | A-0.1G SCALE: 3/32" = 1'-0"

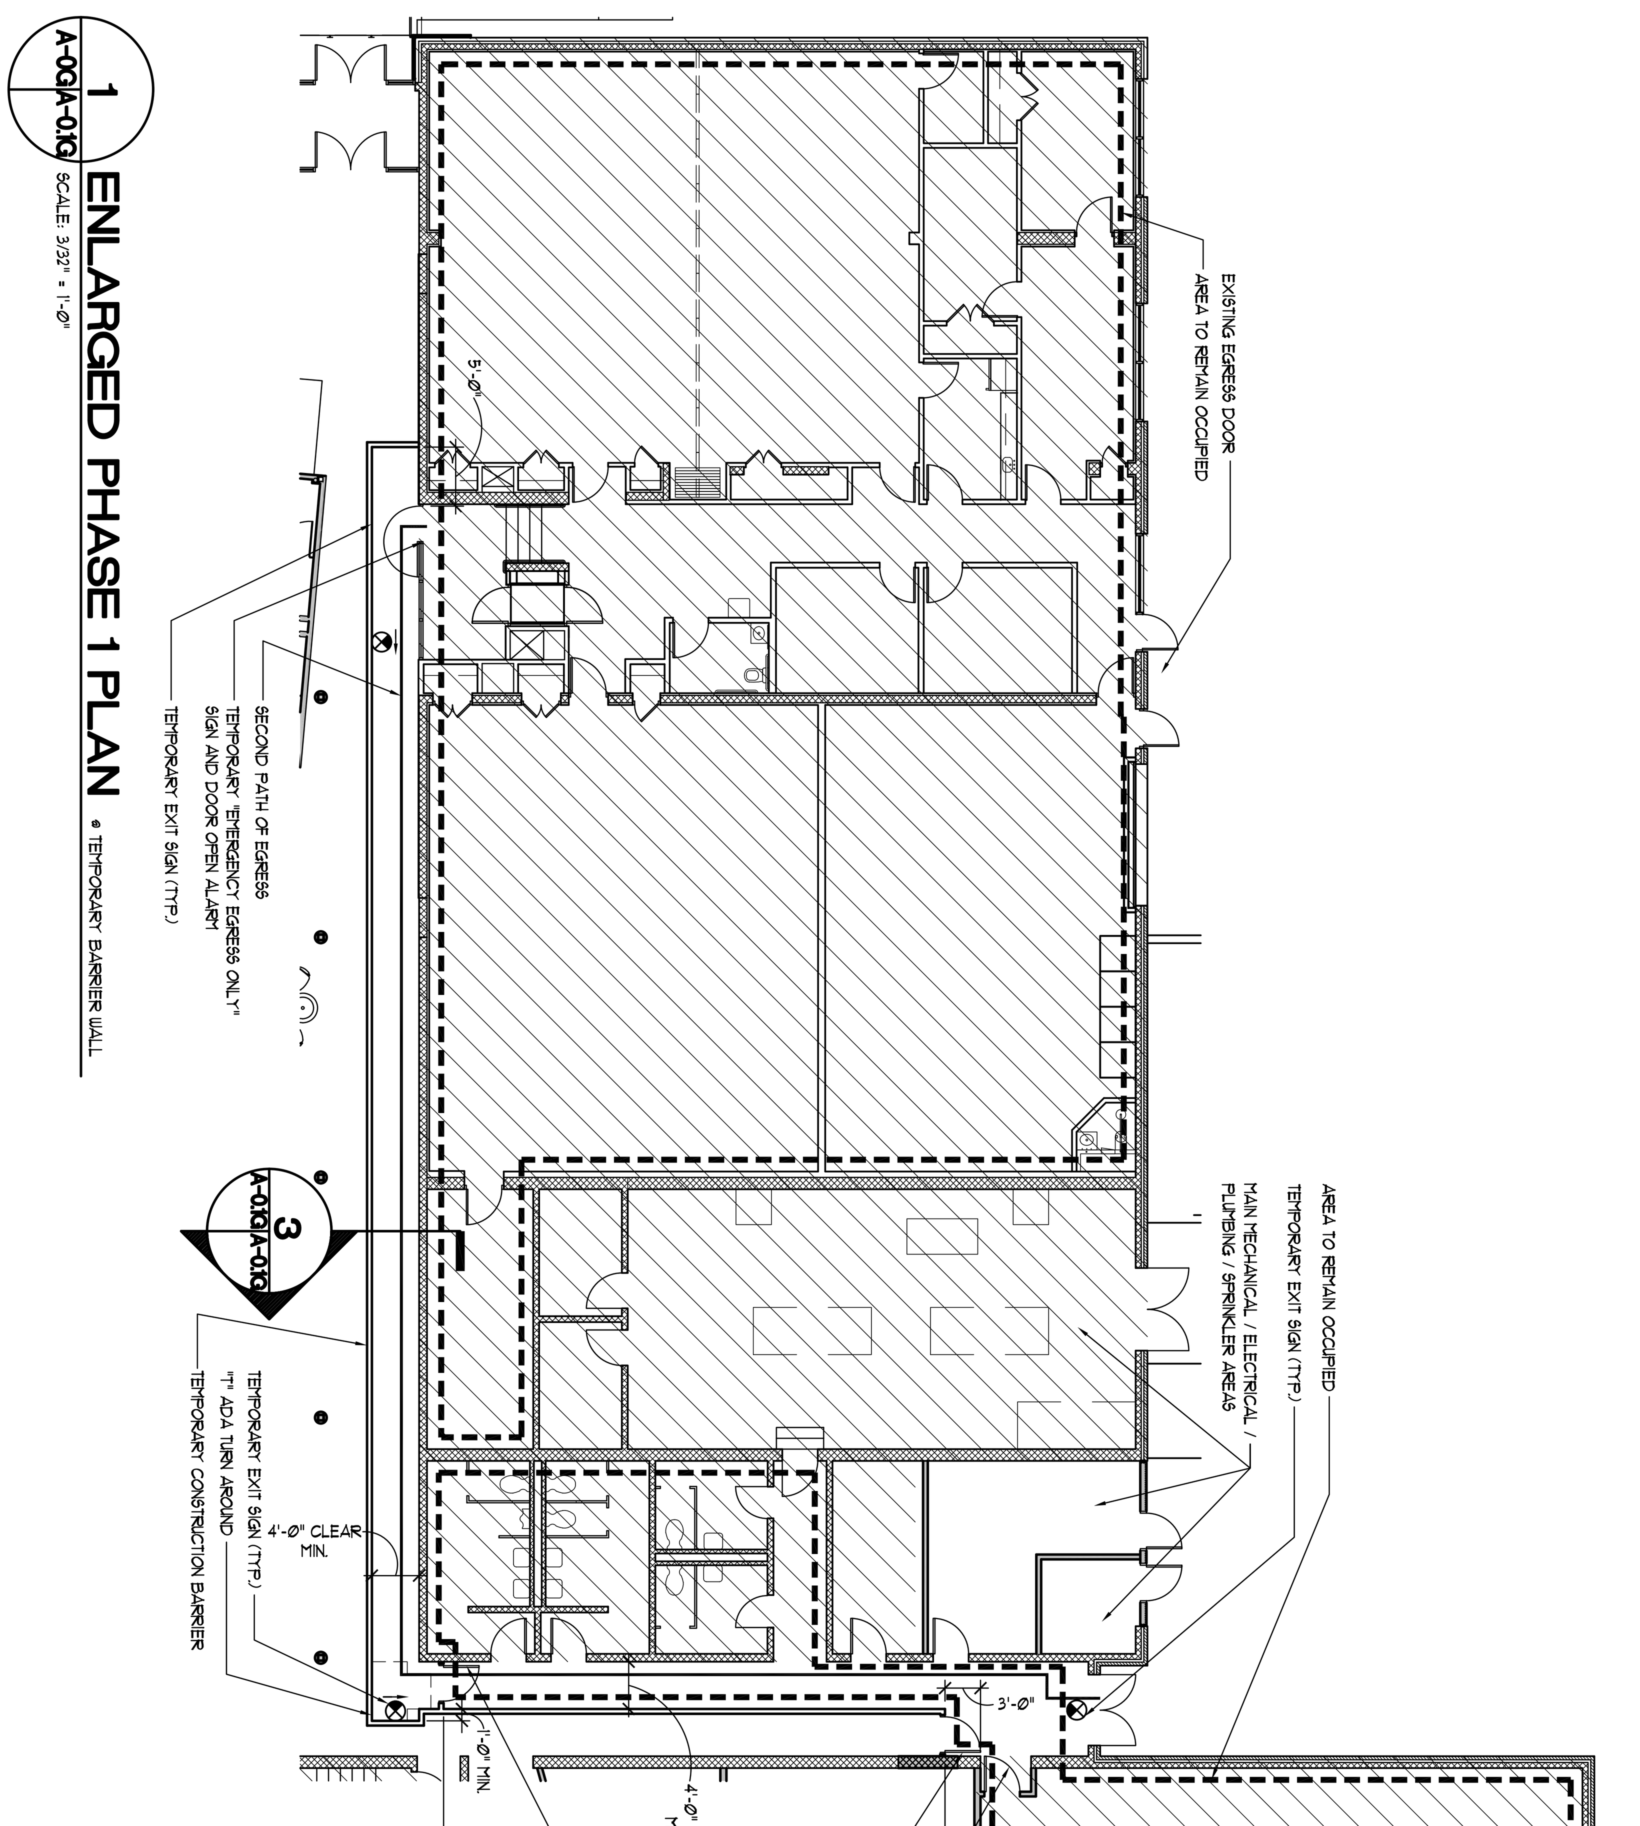

ENLARGED PHASE 2 PLAN @ TEMPORARY BARRIER WALL

1 A-0G | A-0.1G SCALE: 3/32" = 1'-0"

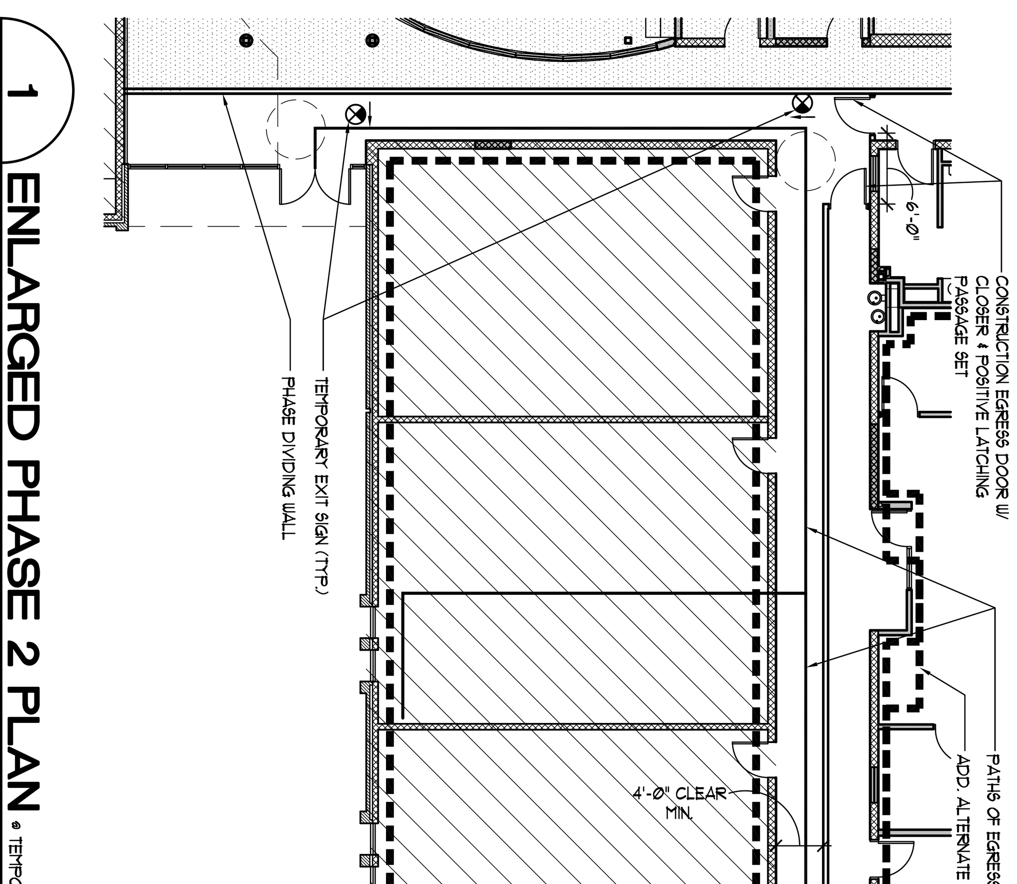

Sheet			Date:	
A-0.1W	COMMONWEALTH OF VIRGINIA STEPHEN FLOYD CYBULSKI Lic.No.013047 ARCHITECT	REVISIONS NO. DATE 2 REV. WORK 3/3/2010 3 REV. WORK 4/21/2010	JANUARY 13, 2010	TEMPORARY CONSTRUCTION BARRIER PHASING PLANS WARSAW CAMPUS

File Number RCC-A0.1W-PHASE

RAPPAHANNOCK COMMUNITY COLLEGE
CAMPUS RENOVATIONS
WARSAW + GLENNS, VIRGINIA
PC: 260-17712

nbj ARCHITECTURE
A Professional Limited Company
GROVE PARK SQUARE
11537-B NUCKOLS ROAD
Glen Allen, Virginia 23059
(804) 273-9811 fax: (804) 273-9843